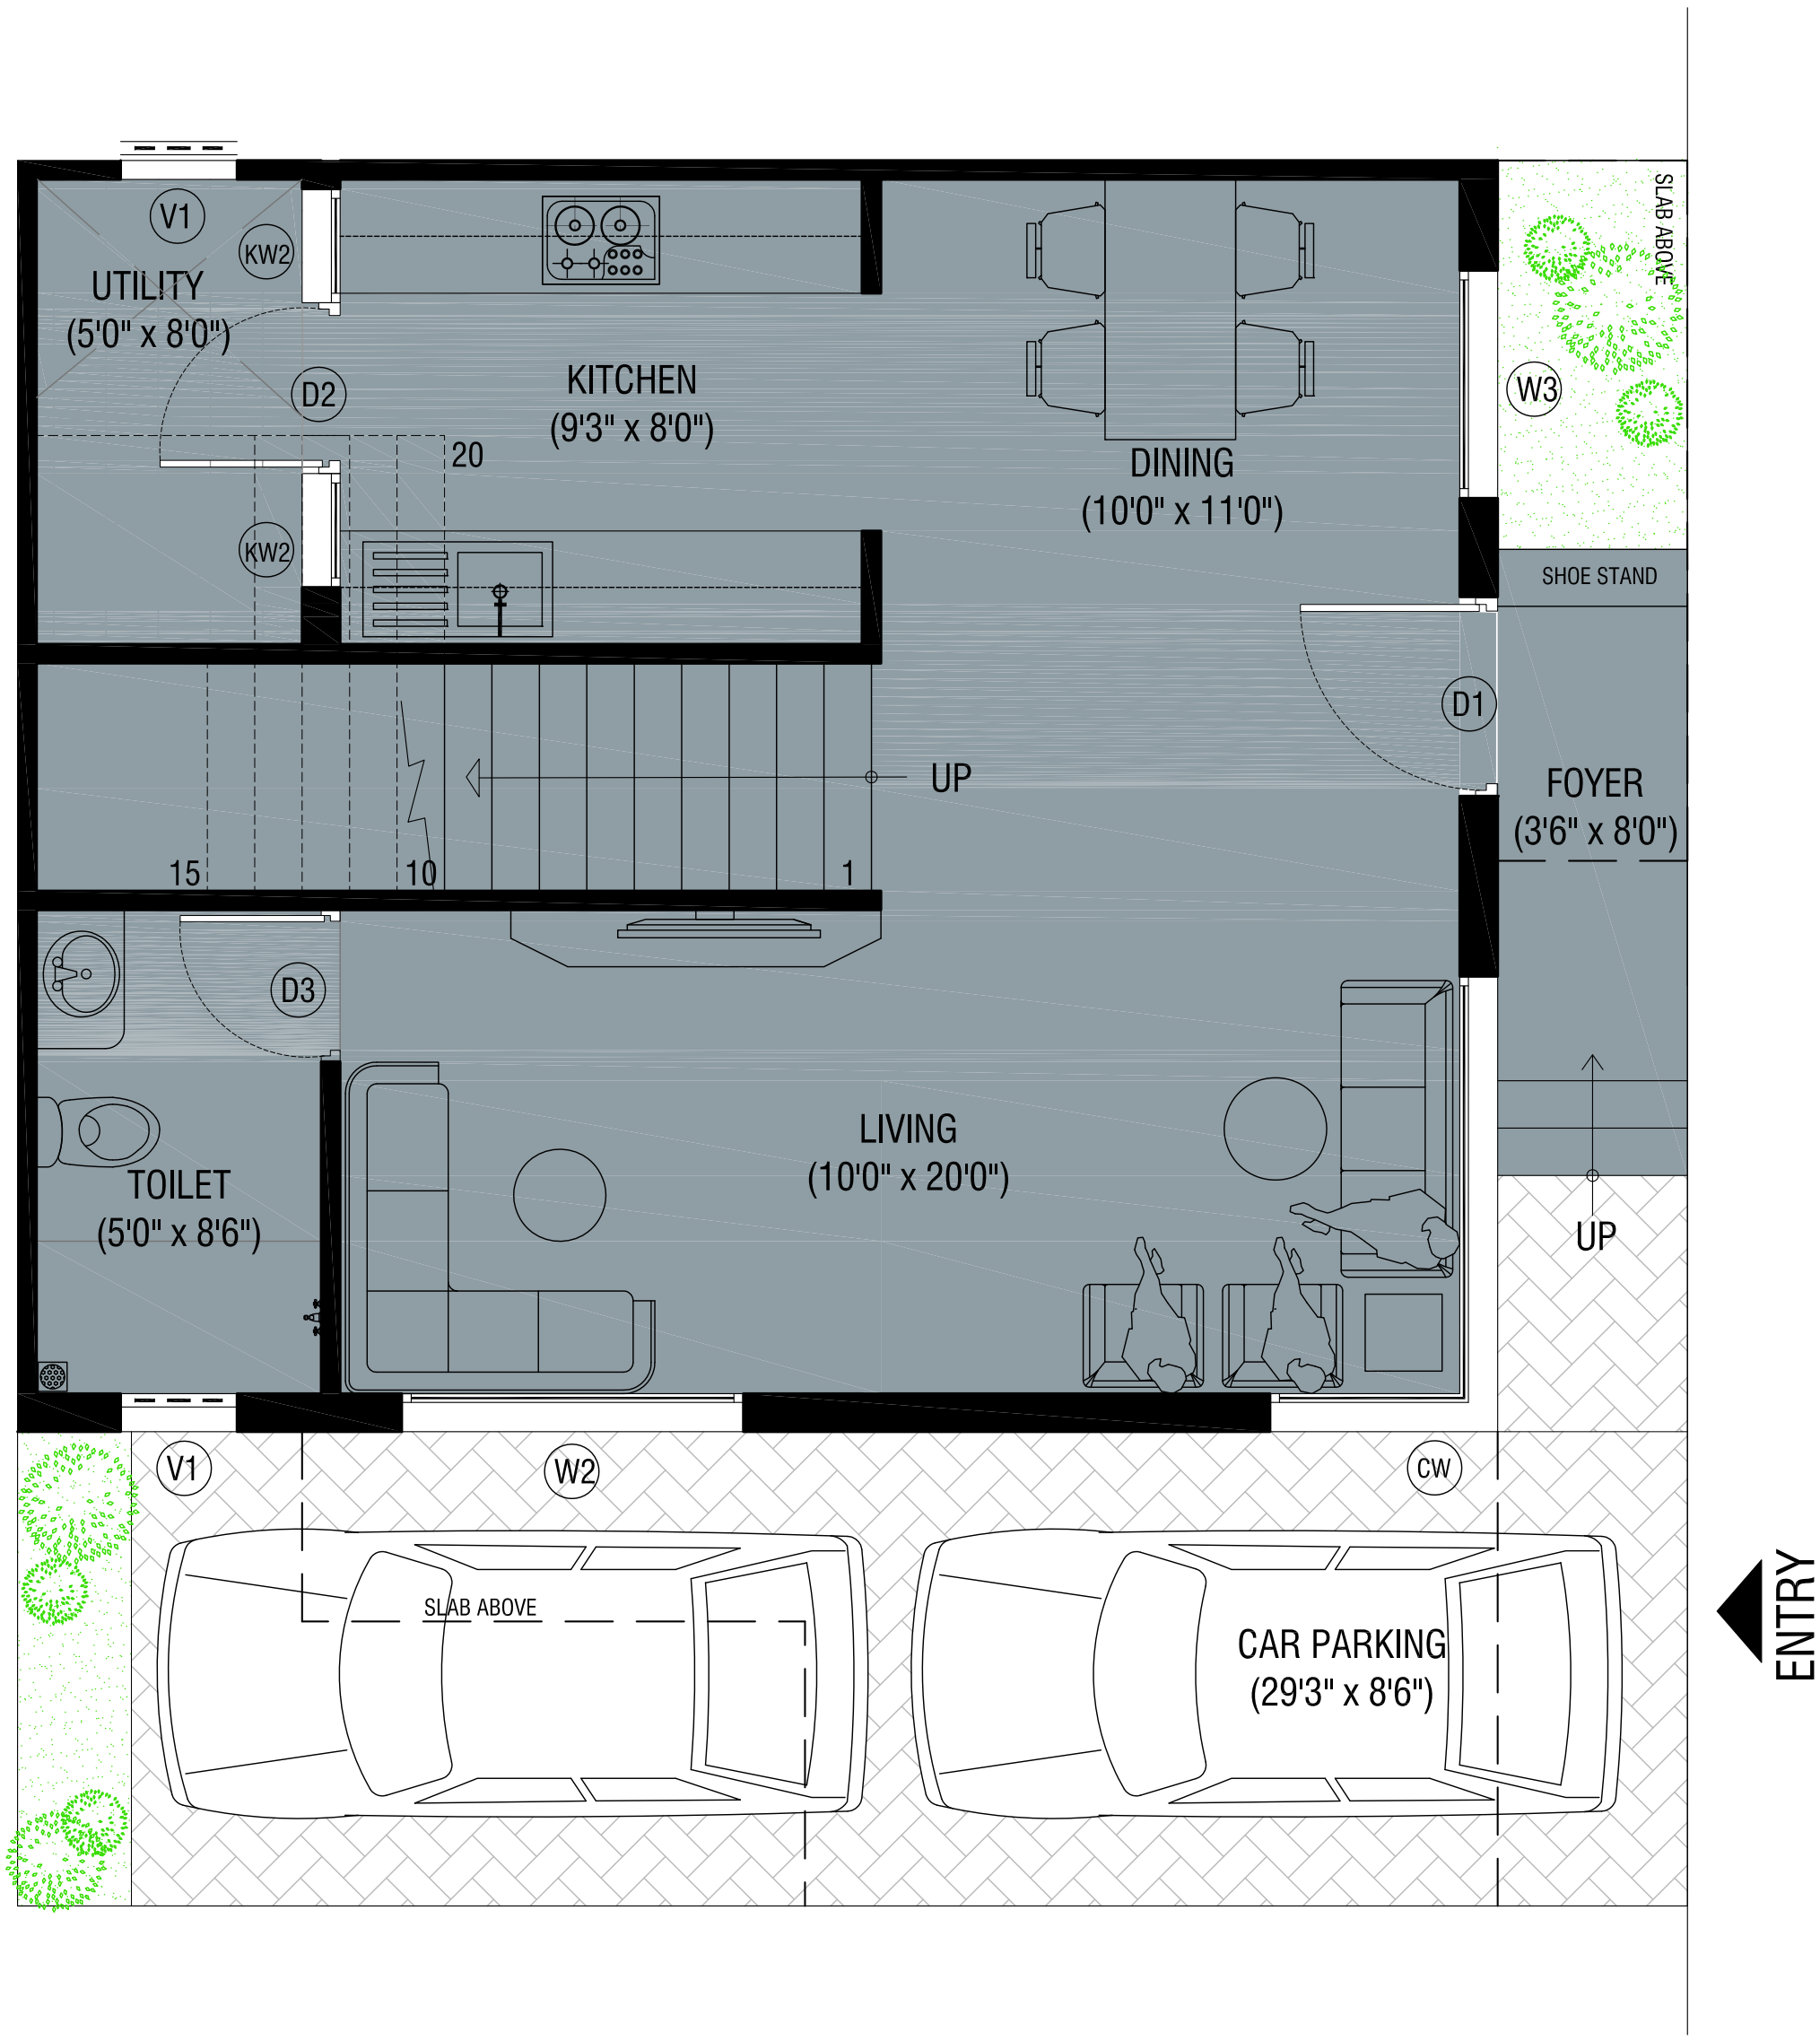

Orientation : N W E S

Scale : 1:50

Drawing Title : GROUND FLOOR PLAN

Project:

MODEL VILLA - TYPE E

Plinth Area- 1518 sq ft | Saleable Area : 1685 sq ft

Client : RADIANCE

Architect : A+V architecture + value
Principal Architect : V.S.Vigneswar (CoA : CA/2011/51914)
Old No: 50, South Mada Street, Villivakkam; Chennai - 600049
e-mail : v.s.vigneswar@gmail.com : website : www.aplusv.in
Ph no: 044-26171820

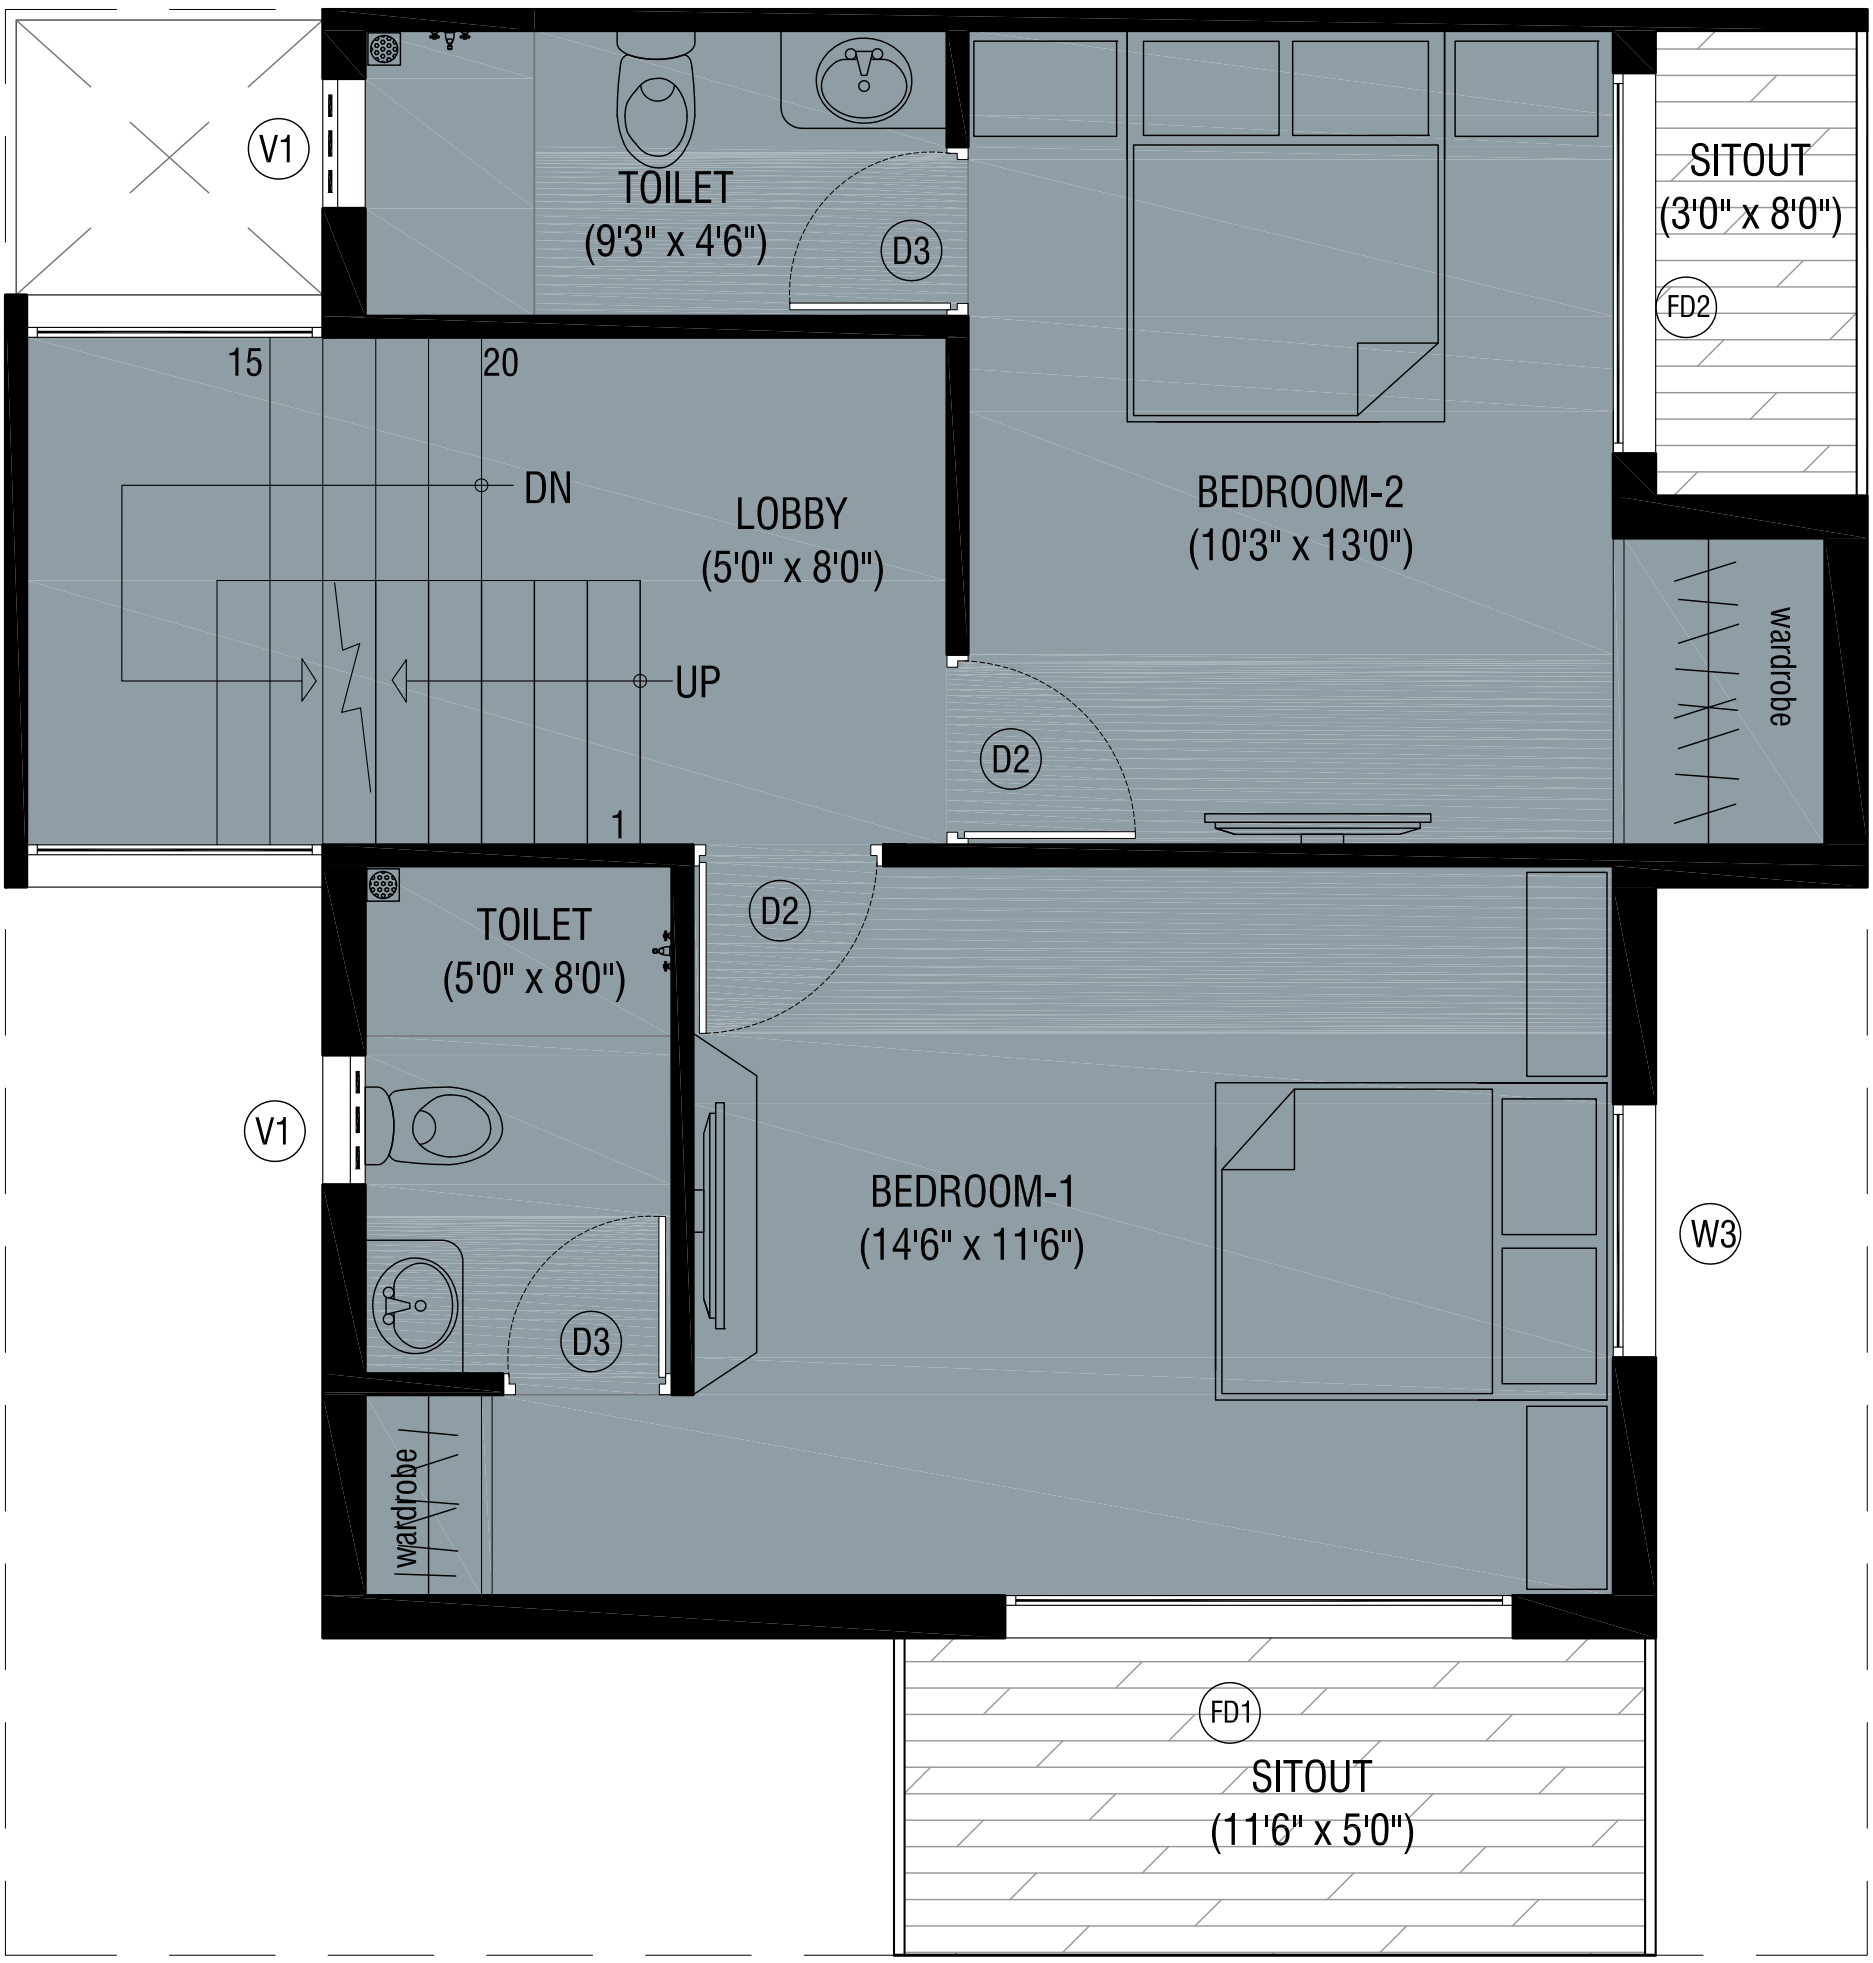

Orientation :	Scale :	Project:	Client :	Architect :
N W E S	1:50	MODEL VILLA - TYPE E	RADIANCE	architecture + value
	Drawing Title : FIRST FLOOR PLAN	Plinth Area- 1518 sq ft | Saleable Area : 1685 sq ft		Principal Architect : V.S.Vigneswar (CoA : CA/2011/51914) Old No: 50, South Mada Street, Villivakkam: Chennai - 600049 e-mail : v.s.vigneswar@gmail.com ; website : www.aplusv.in Ph no: 044-26171820

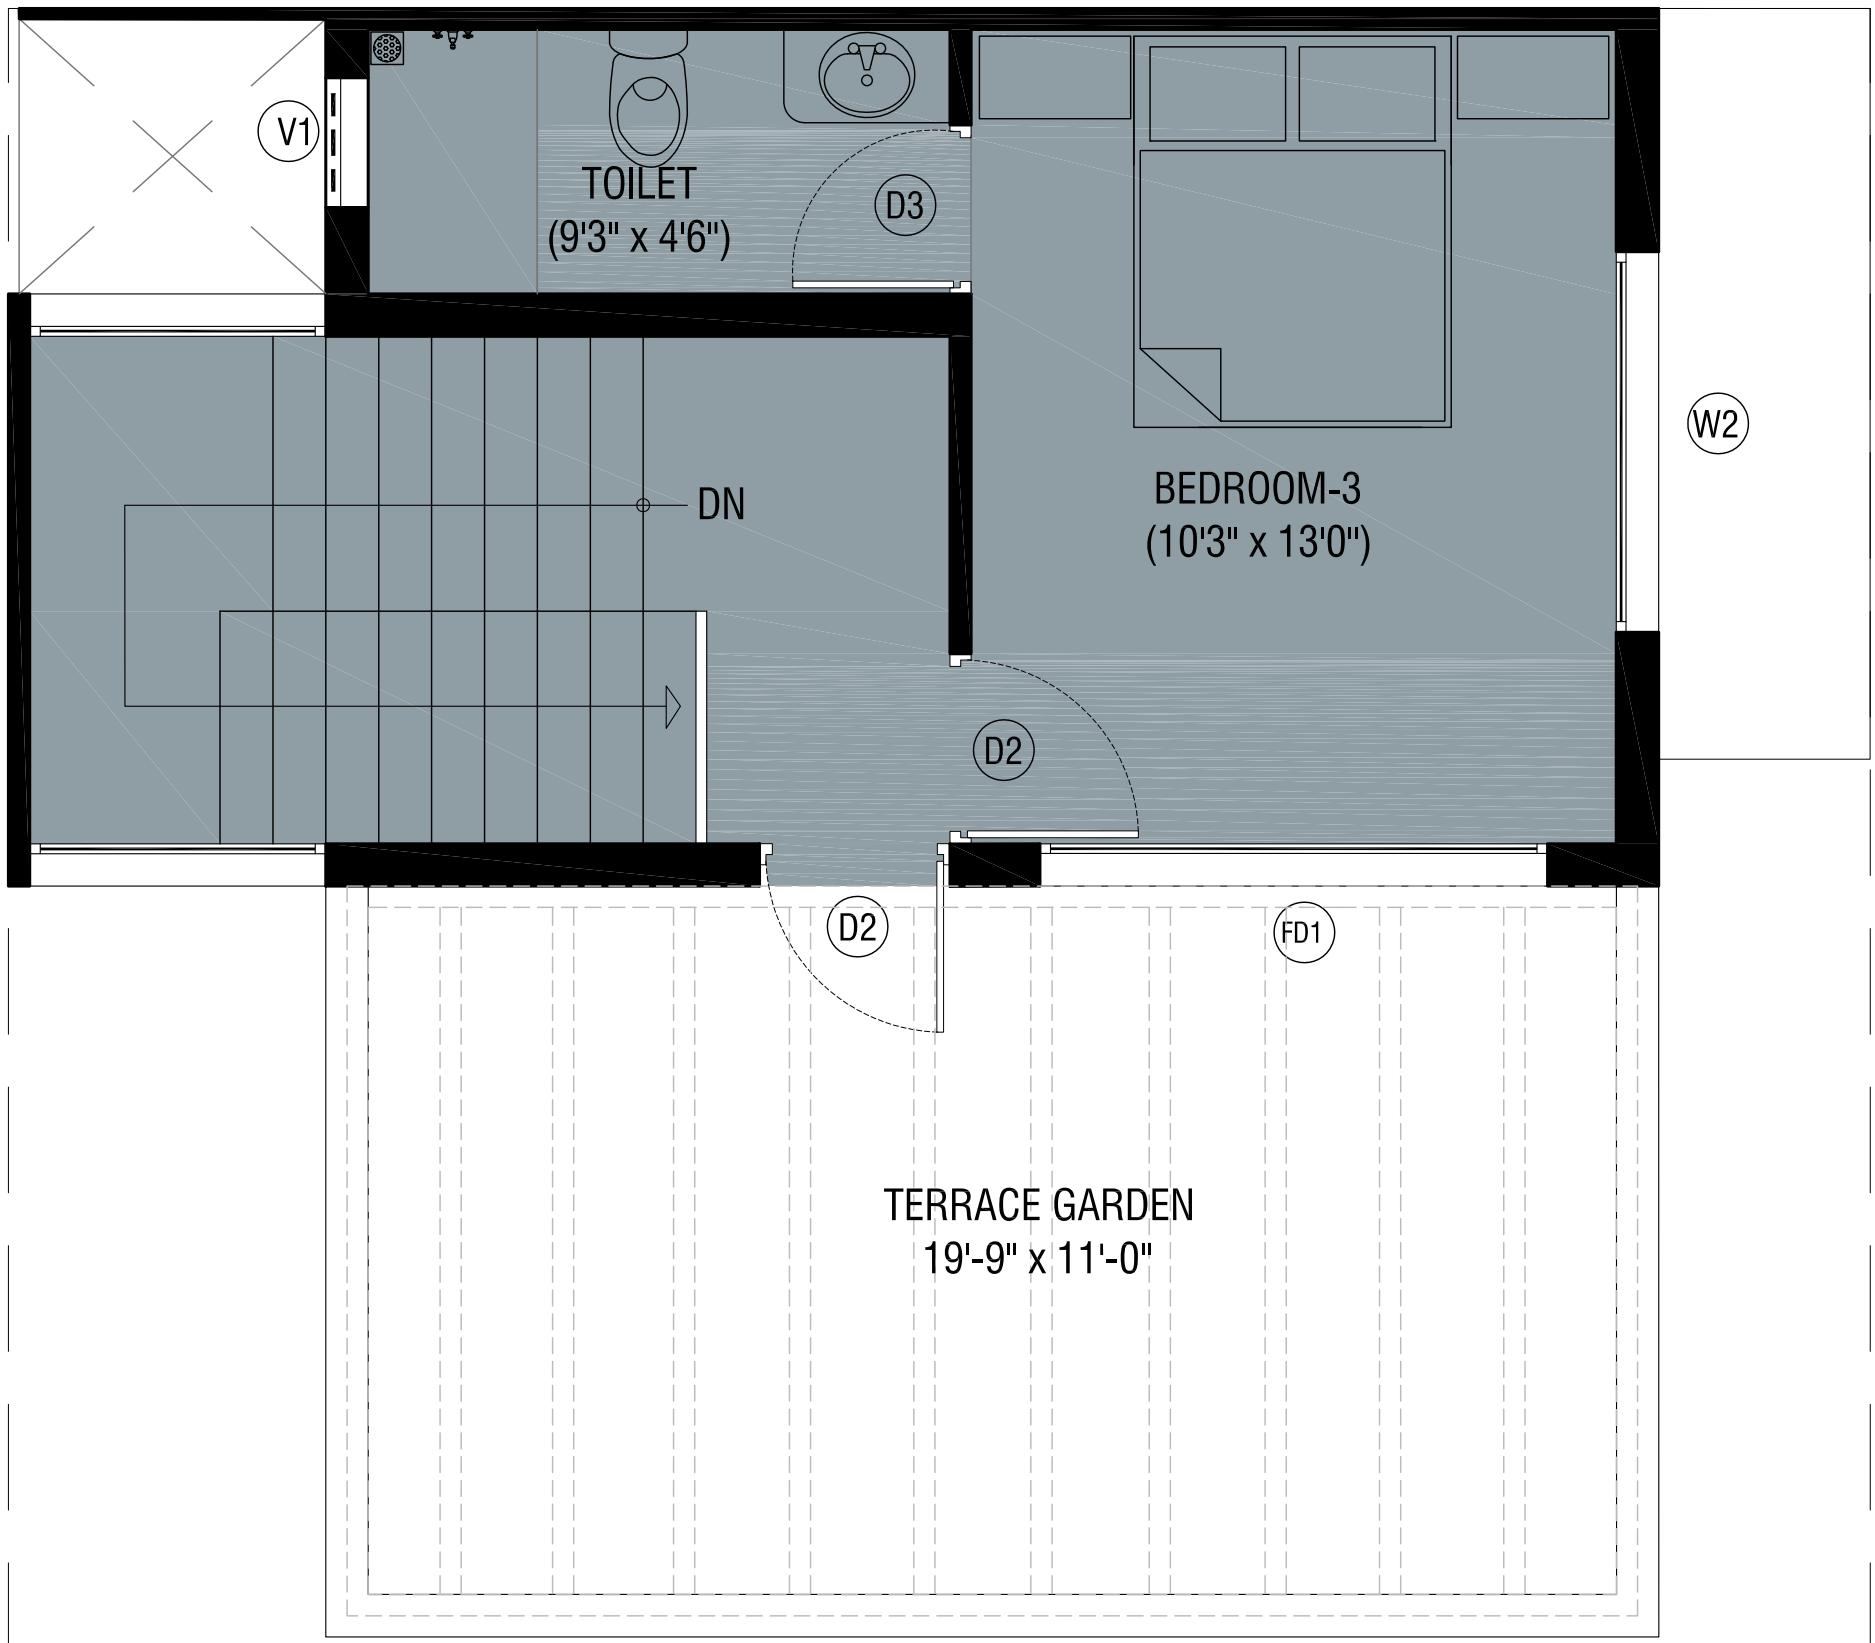

Orientation : N W E S

Scale : 1:50

Drawing Title : SECOND FLOOR PLAN

Project:

MODEL VILLA - TYPE E

Plinth Area- 1518 sq ft | Saleable Area : 1685 sq ft

Client : RADIANCE

Architect :

architecture + value
Principal Architect : V.S.Vigneswar (CoA : CA/2011/51914)
Old No: 50, South Mada Street, Villivakkam: Chennai - 600049
e-mail : v.s.vigneswar@gmail.com : website : www.aplusv.in
Ph no: 044-26171820